

1 A-101 FLOOR PLAN
1/8" = 1'-0"

PLAN NORTH

NOTE: ALL FIELDS CONTAINING PLACEHOLDER TEXT SHOULD BE CONVERTED TO TEXT, TEXT LABELS OR FIELDS PRIOR TO USING THE TITLEBLOCK

0 4' 8' 16'
SCALE: 1/8" = 1'-0"

Revisions:	Date:

CONSULTANT

discipline (edit text):
firm name (edit text)
firm street address (edit text)
city, state zip code (edit text)
PH: (xxx) xxx- xxx (edit text)
POC: name (edit text)

ARCHITECT/ENGINEER OF RECORD

A/E:
firm name (edit text)
firm street address (edit text)
city, state zip code (edit text)
PH: (xxx) xxx- xxx (edit text)
POC: name (edit text)

STAMP

Office of Construction and Facilities Management

VA U.S. Department of Veterans Affairs

Drawing Title: GROUND FLOOR PLAN

Approved: Project Director

Phase: DESIGN DEVELOPMENT

FULLY SPRINKLERED

Project Title: XXXXXXXXXX

Location: XXXXXXXXXX

Issue Date: XXXXXXXXXX | Checked: XXXX | Drawn: XXXX

Project Number: XXXXXXXXXX

Building Number: XXXXXXXXXX

Drawing Number: A-101

J:\S140714.02\04_Production\04_Revit\00x42 VA TBlock.rvt

8/8/2016 2:08:34 PM

VA FORM 08 - 6231