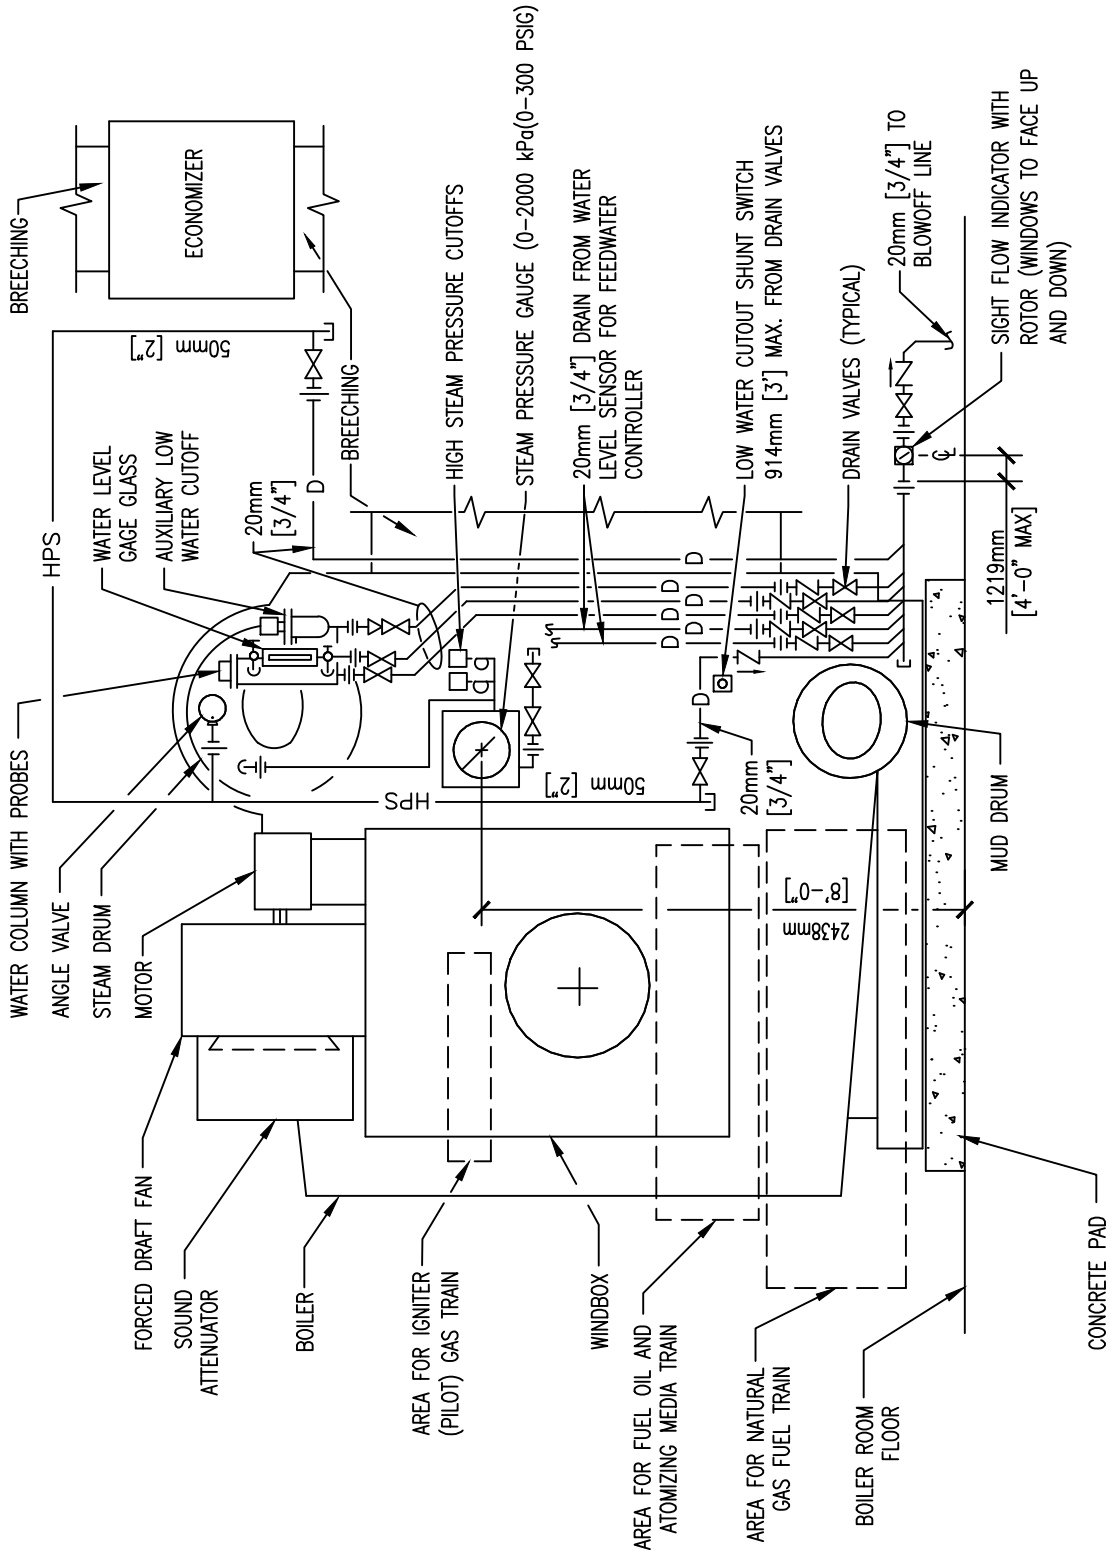

FRONT ELEVATION

WATER TUBE BOILER

NTS

Department of Veterans Affairs

DETAIL TITLE: WATER TUBE BOILER

SCALE :NONE

DATE ISSUED: 11/01/2017 CAD DETAIL NO.: SD235233-01.DWG