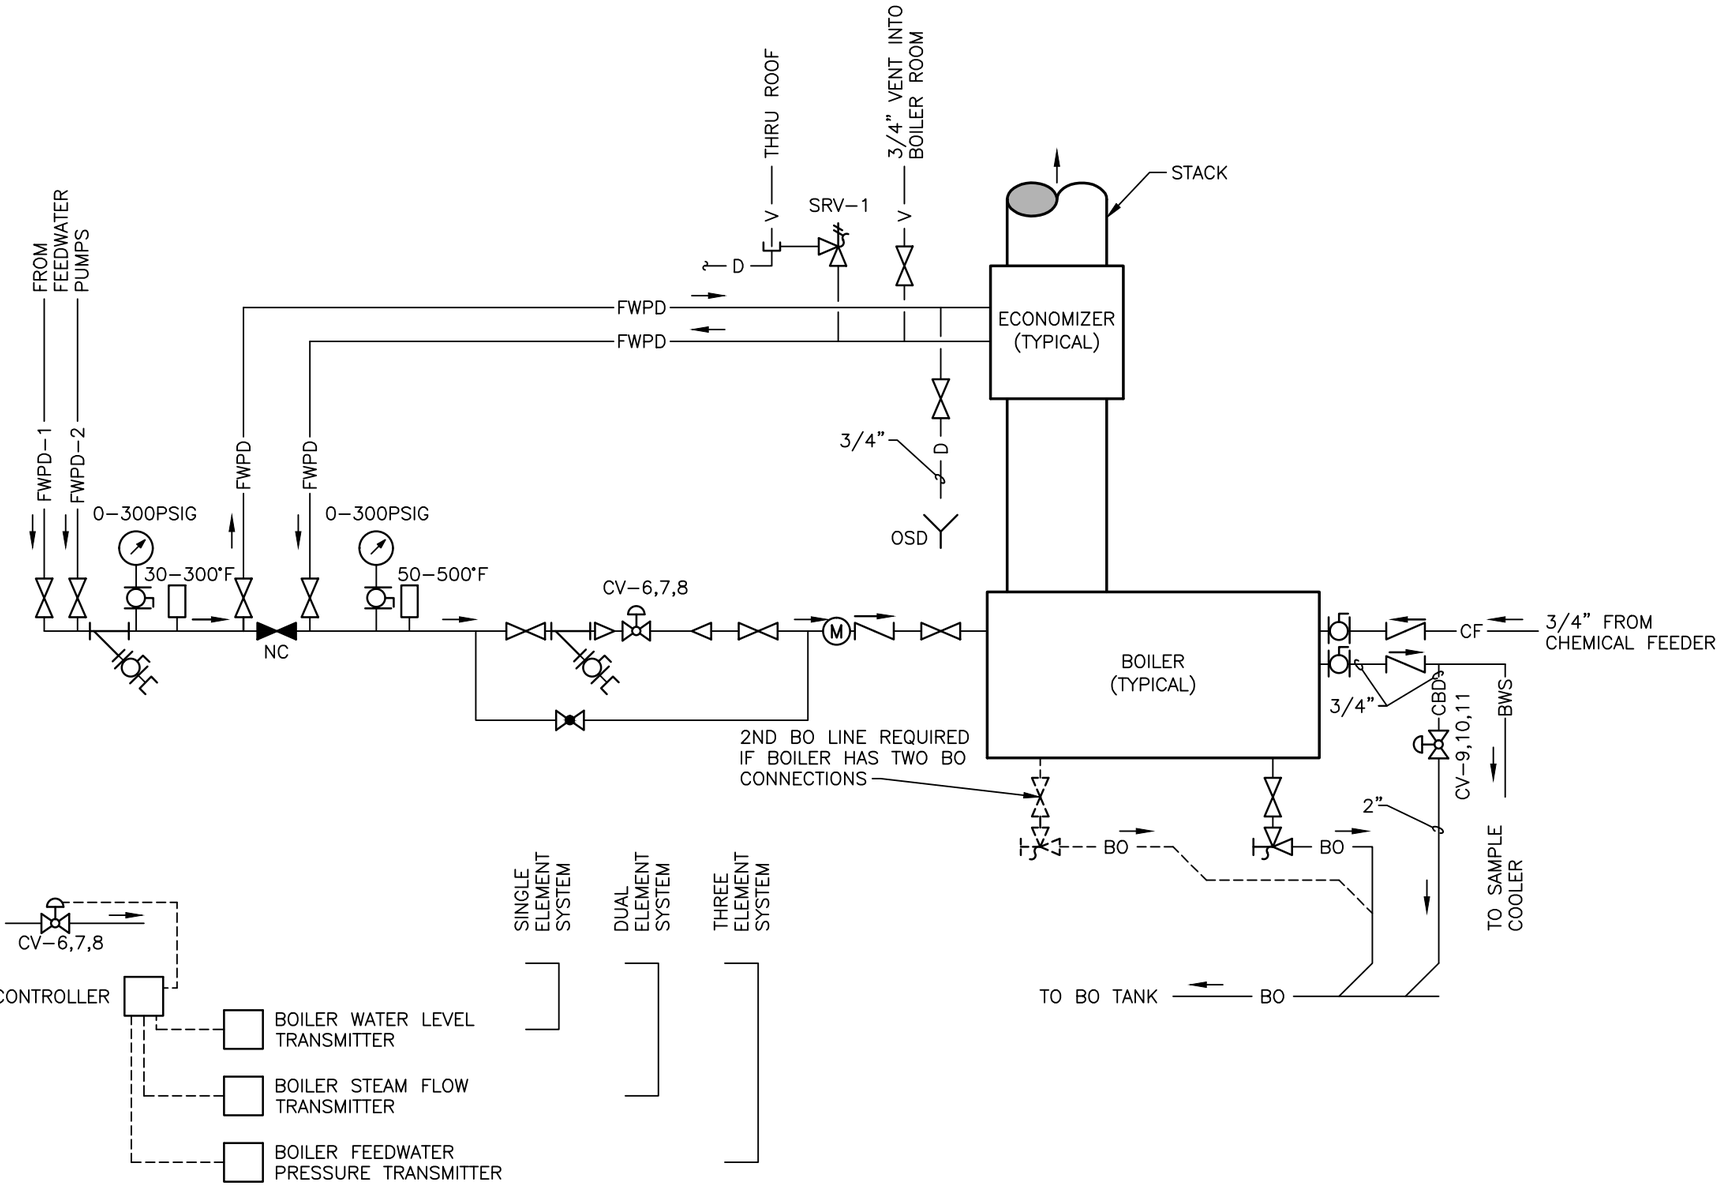

BOILER WATER LEVEL CONTROL SCHEMATIC
(SEE SPECS FOR TYPE OF SYSTEM)

BOILER FLOW DIAGRAM

NTS

DESIGNER NOTE: SEE SD232111-04 BASIC FLOW DIAGRAM – CONDENSATE AND BOILER FEEDWATER FOR COMPLETE SYSTEM.

DETAIL TITLE / BOILER FLOW DIAGRAM

SCALE :NONE

DATE ISSUED: SEPTEMBER 2010

CAD DETAIL NO.: SD232111-08.DWG

Department of Veterans Affairs